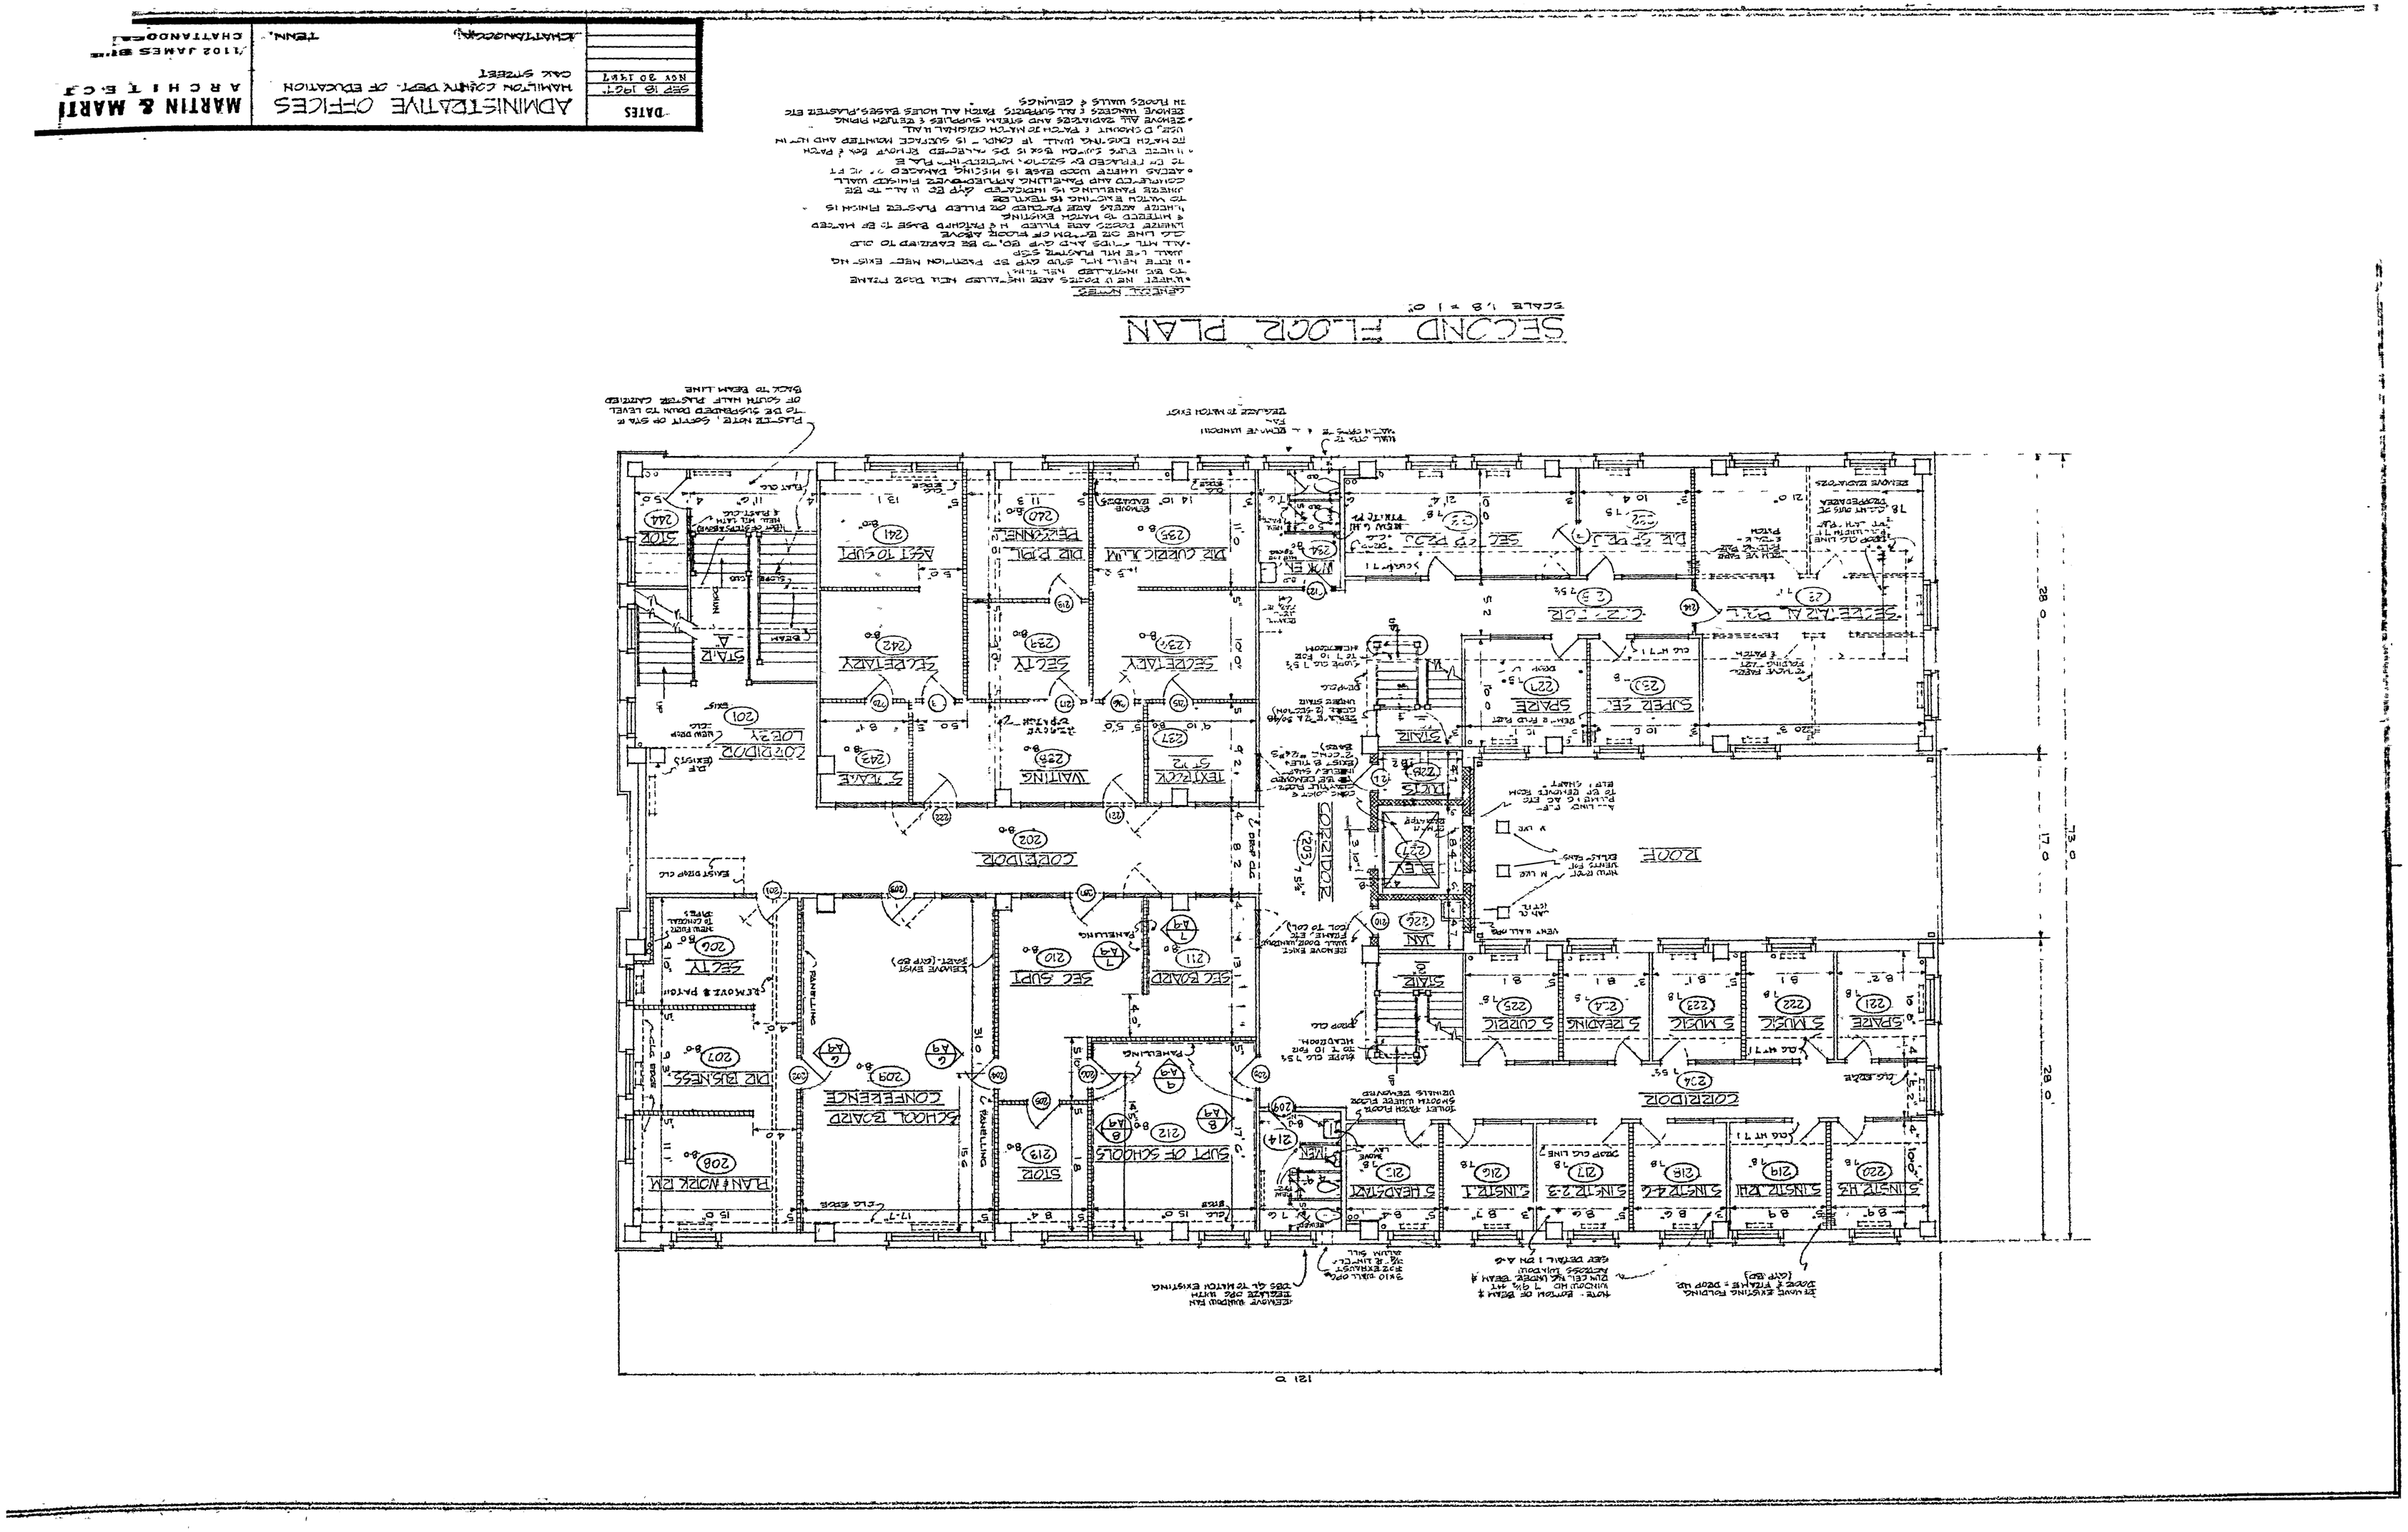
SECOND FLOOR PLAN
SCALE 1/8" = 1'-0"
GENERAL NOTES
ADMINISTRATIVE OFFICES
HAMILTON COUNTY DEPT. OF EDUCATION
OAK STREET
CHATTANOOGA, TENN.
MARTIN & MARTI
ARCHITECTS
CHATTANOOGA
CORRIDOR
ROOF
STAIR
SPARE
SUPER SEC
SECRETARY
DIR PERSONNEL
DIR CURRICULUM
DIR PUPIL
ASST TO SUPT
WAITING
TEXT BOOK
SUPT OF SCHOOLS
SCHOOL BOARD CONFERENCE
SEC SUPT
SEC BOARD
DIR BUSINESS
PLAN & WORK RM
LOBBY
STOR
121 0