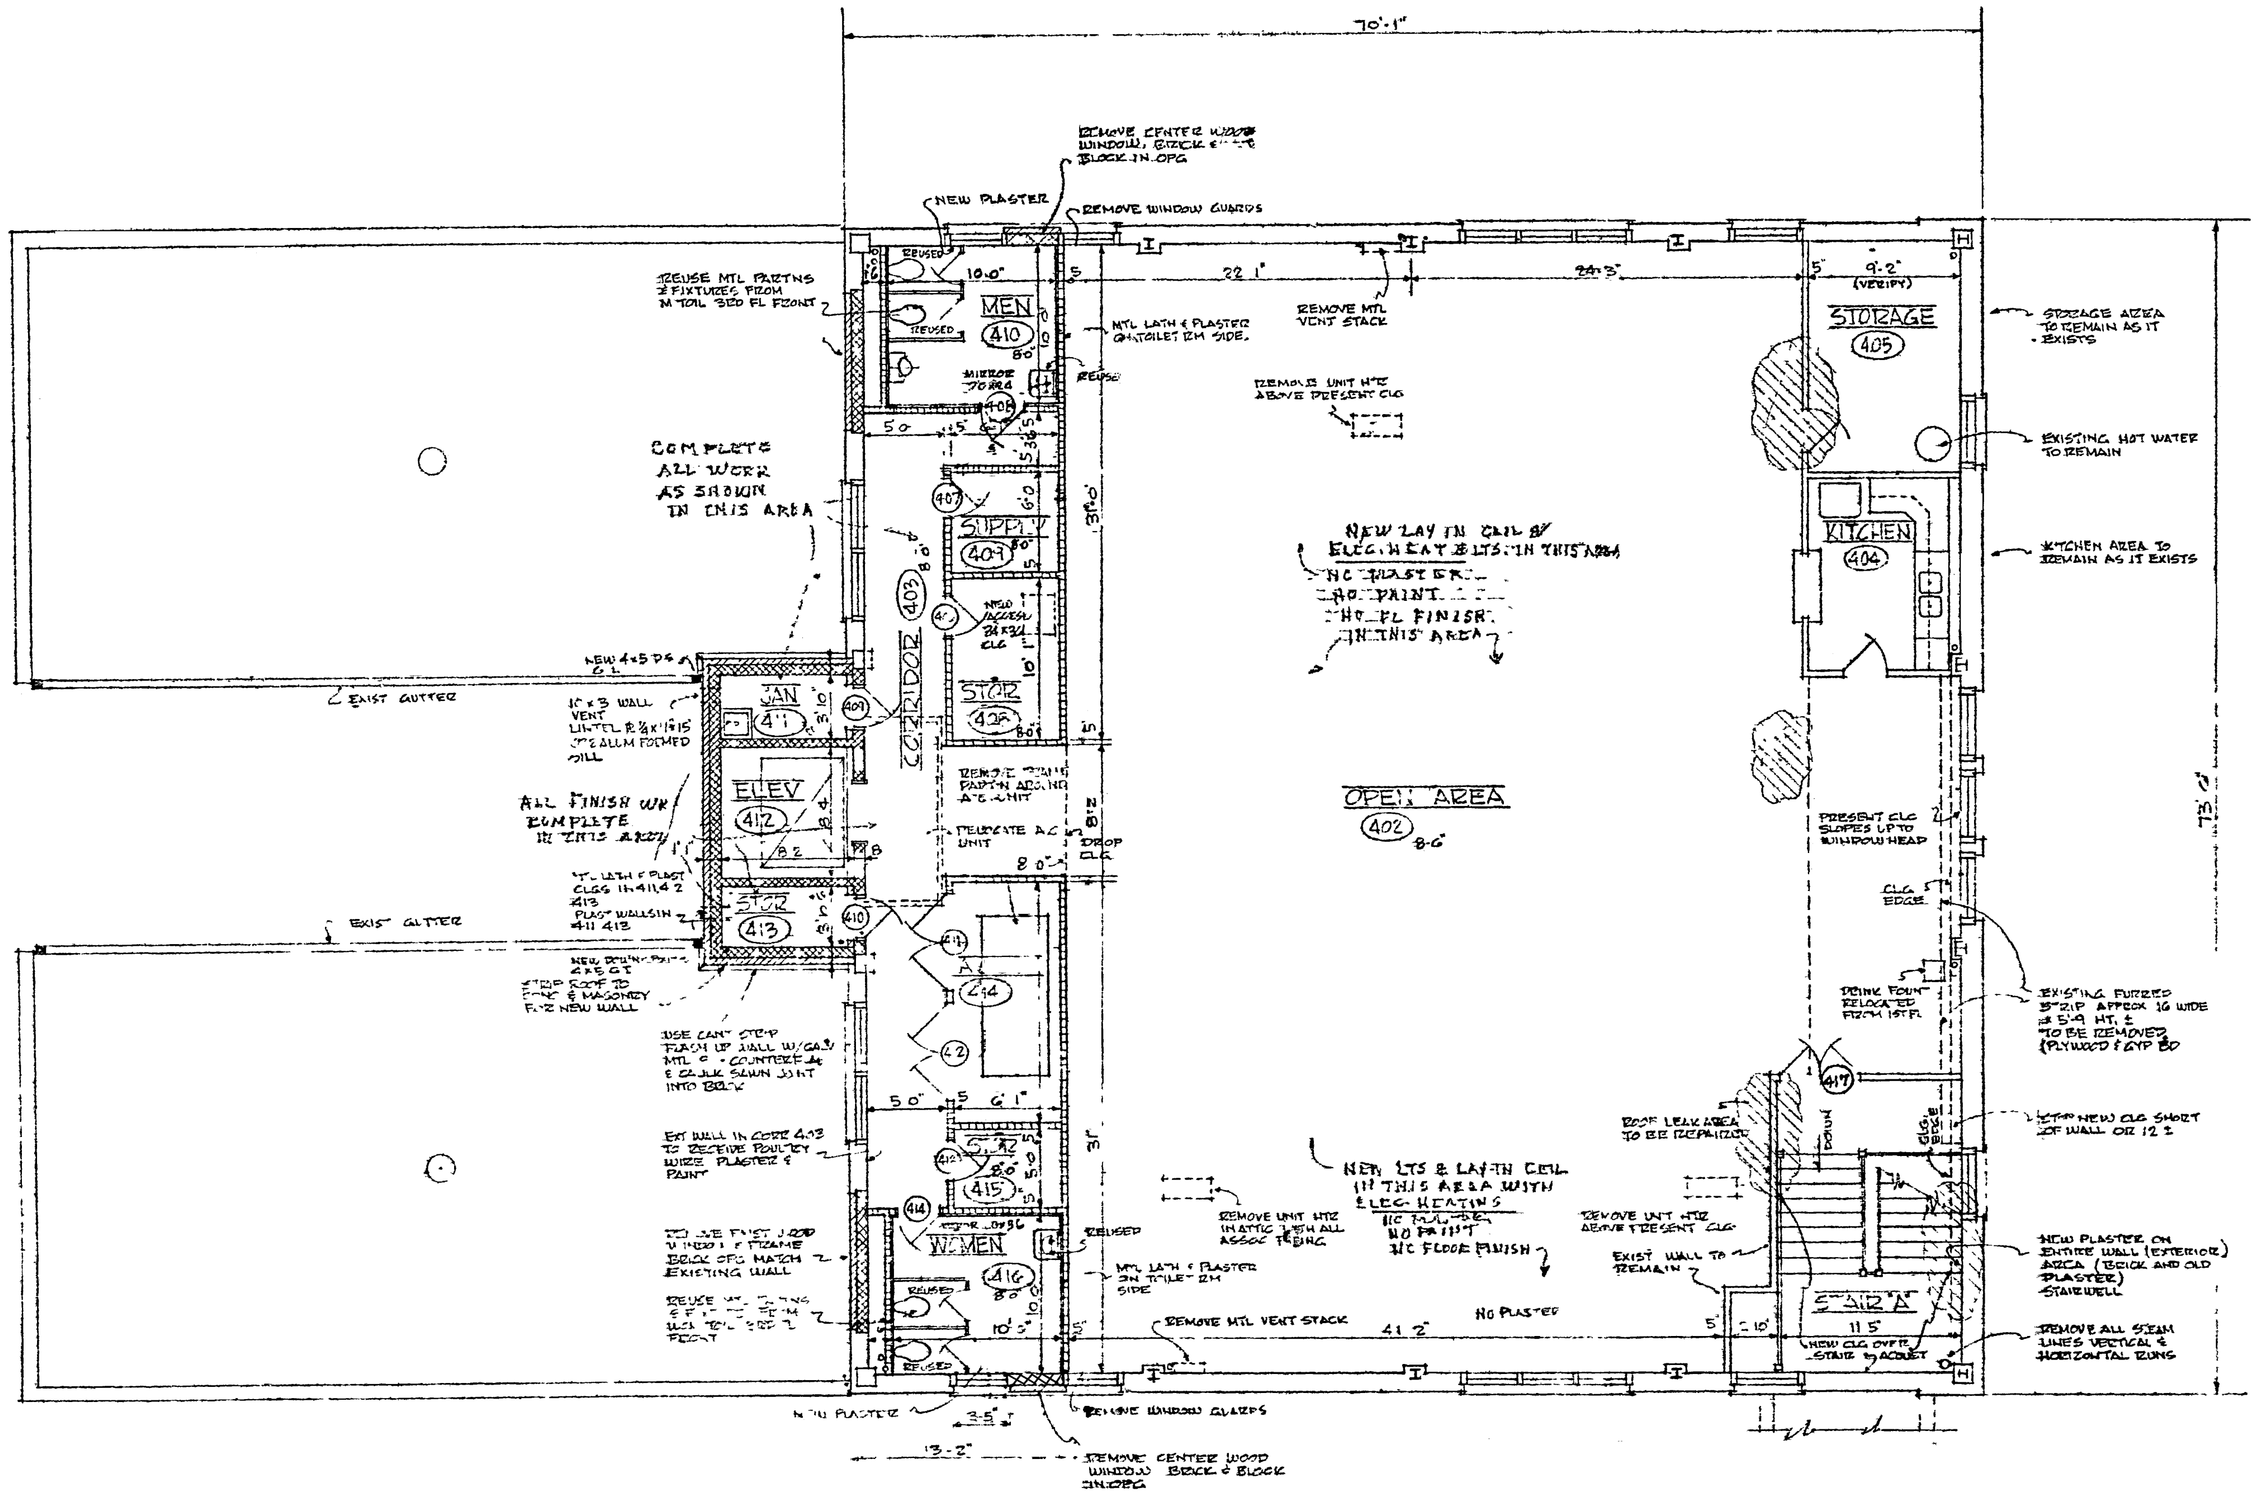

FOURTH FLOOR PLAN

SCALE 1/8" = 1'-0"

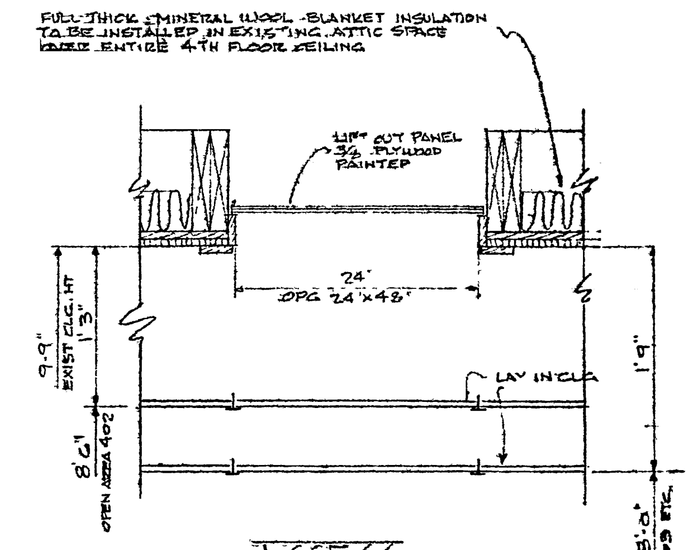

ACCESS

1" = 1'-0"

LOCATED IN STOR 408

GENERAL NOTES

- EXTERIOR WALLS ON THIS FLOOR ARE EXPOSED BRICK WALL PARTITIONS GALV TOGETHER TO BRICK SURFACE WITH PLASTER TO BE CAN'S FLOAT FINISH IN LOCATIONS 410, 403, & 416
- PRESENT ROOF LEAKS ARE INDICATED BY HATCHED AREAS (TO BE REPAIRED)

· OVER ENTIRE 4TH FLOOR CLG ADD FULL THICK MINERAL WOOL BLANKET INSULATION, 3 5/8" THICK (IN ATTIC JOIST SPACING @ 24" TO BE VERIFIED)

FILE NO. 670

DATES	ADMINISTRATIVE OFFICES	MARTIN & MARTIN ARCHITECTS	SHEET
SEP 18 1967	HAMILTON COUNTY DEPT OF EDUCATION		A
NOV. 30. 1967	OAK STREET		
	CHATTANOOGA, TENN.	1102 JAMES BUILDING CHATTANOOGA, TENN.	